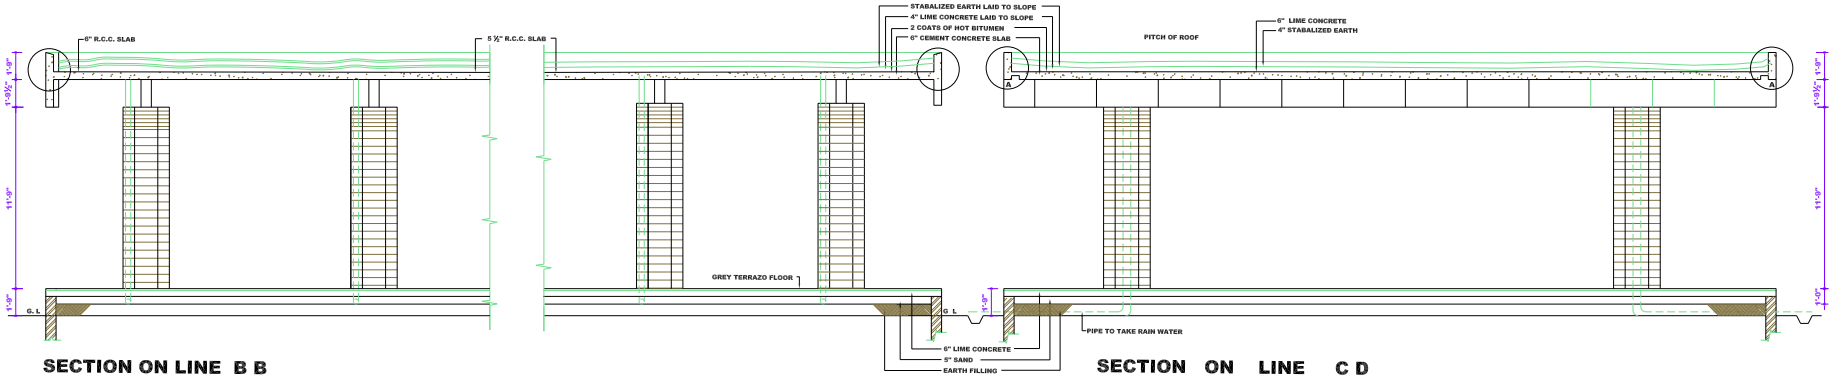

SECTION ON LINE B B

SECTION ON LINE C D

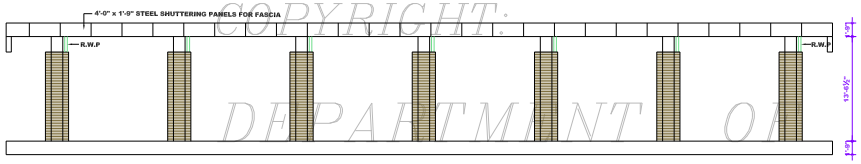

FRONT ELEVATION

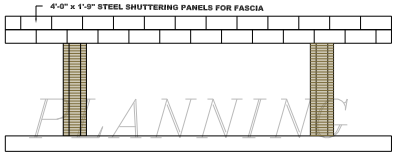

SIDE ELEVATION

COPYRIGHT.
DEPARTMENT OF URBAN PLANNING
CHANDIGARH ADMINISTRATION

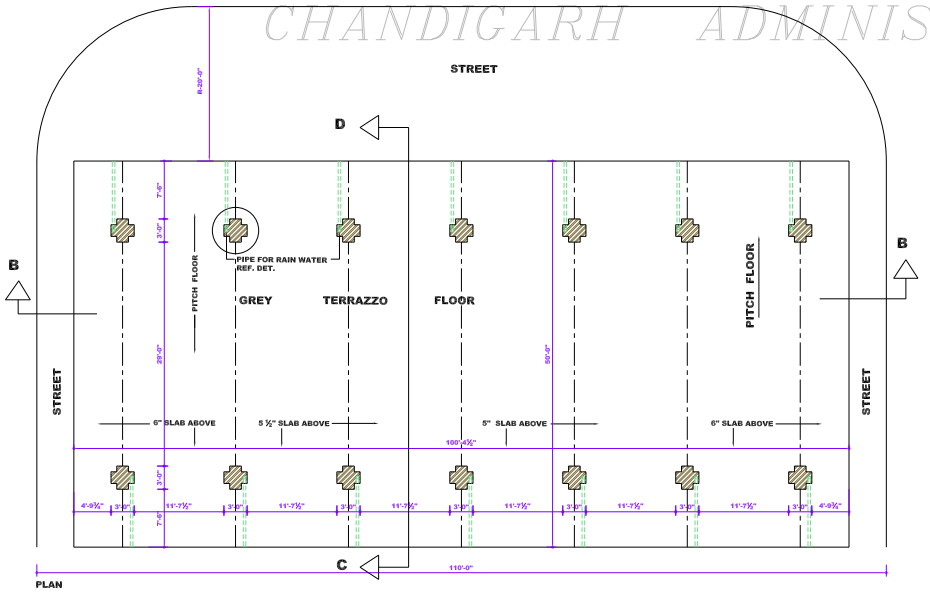

PLAN

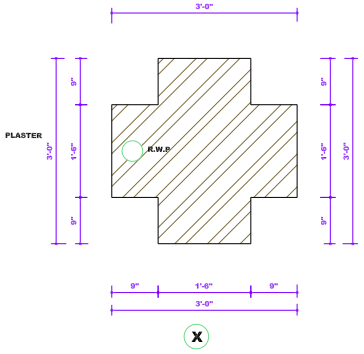

DETAIL OF BRICK PILLAR
SCALE :- ONE INCH TO A FOOT

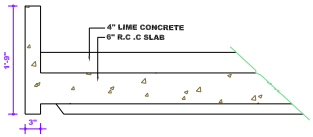

ONE INCH SCALE DETAIL AT A

DISCLAIMER

THOUGH EVERY CARE HAS BEEN TAKEN TO PROVIDE THE CORRECT VERSION OF THE ARCHITECTURAL CONTROL ON THIS DIGITIZED (PDF) FORMAT, YET IN CASE OF ANY DISCREPANCY, THE MASTER COPY OF THE ARCHITECTURAL CONTROL APPLICABLE ON EACH SUCH SITE, AS AVAILABLE IN THE COMMERCIAL RECORD OF THE OFFICE OF CHIEF ARCHITECT OR HER/HIS INTERPRETATION WILL OVERRULE THE DIGITIZED FORMAT.

ATTESTED

Sd/-
M.U. KUREKAR
ASSTT. ARCHITECT

DEPARTMENT OF ARCHITECTURE

S.No	NOTES
1.	THIS DRAWING IS THE PROPERTY OF DEPTT.OF ARCHITECTURE U.T CHANDIGARH FORMERLY OF THE PB. GOVT. AND MUST NOT BE ALTERED, COPIED OR USED IN WHOLE OR IN PART WITHOUT THE PERMISSION OF THIS DEPTT. IN WRITING.

NOTE:-
THIS DRAWING IS THE COMPUTERISED REPRODUCTION OF ORIGINAL DRG. NO. 6 JOB NO. 182 DATE- 6-6-08

THIS DRG. IS REPRODUCED FROM DRG NO. 6 OF JOB NO. 182 OF DATED — Sd/- — 07-6-72

SNO.	DESCRIPTIONS	SIGN	DATE

REVISIONS

Sd/- CHIEF ARCHITECT	Sd/- SENIOR ARCHITECT
Sd/- ARCHITECT	Sd/- ASSTT.ARCHITECT

OFFICE OF THE CHIEF ARCHITECT CHANDIGARH U.T.

SCALE:- 1 INCH TO 8 FEET — DATED:

DRAWN BY:-
REDRAWN BY:- BALBIR SINGH

JOB NO. 182 — DRG NO. 6

PROPOSED DESIGN FOR A COVERED SHED

PLAN ELEVATIONS AND SECTIONS